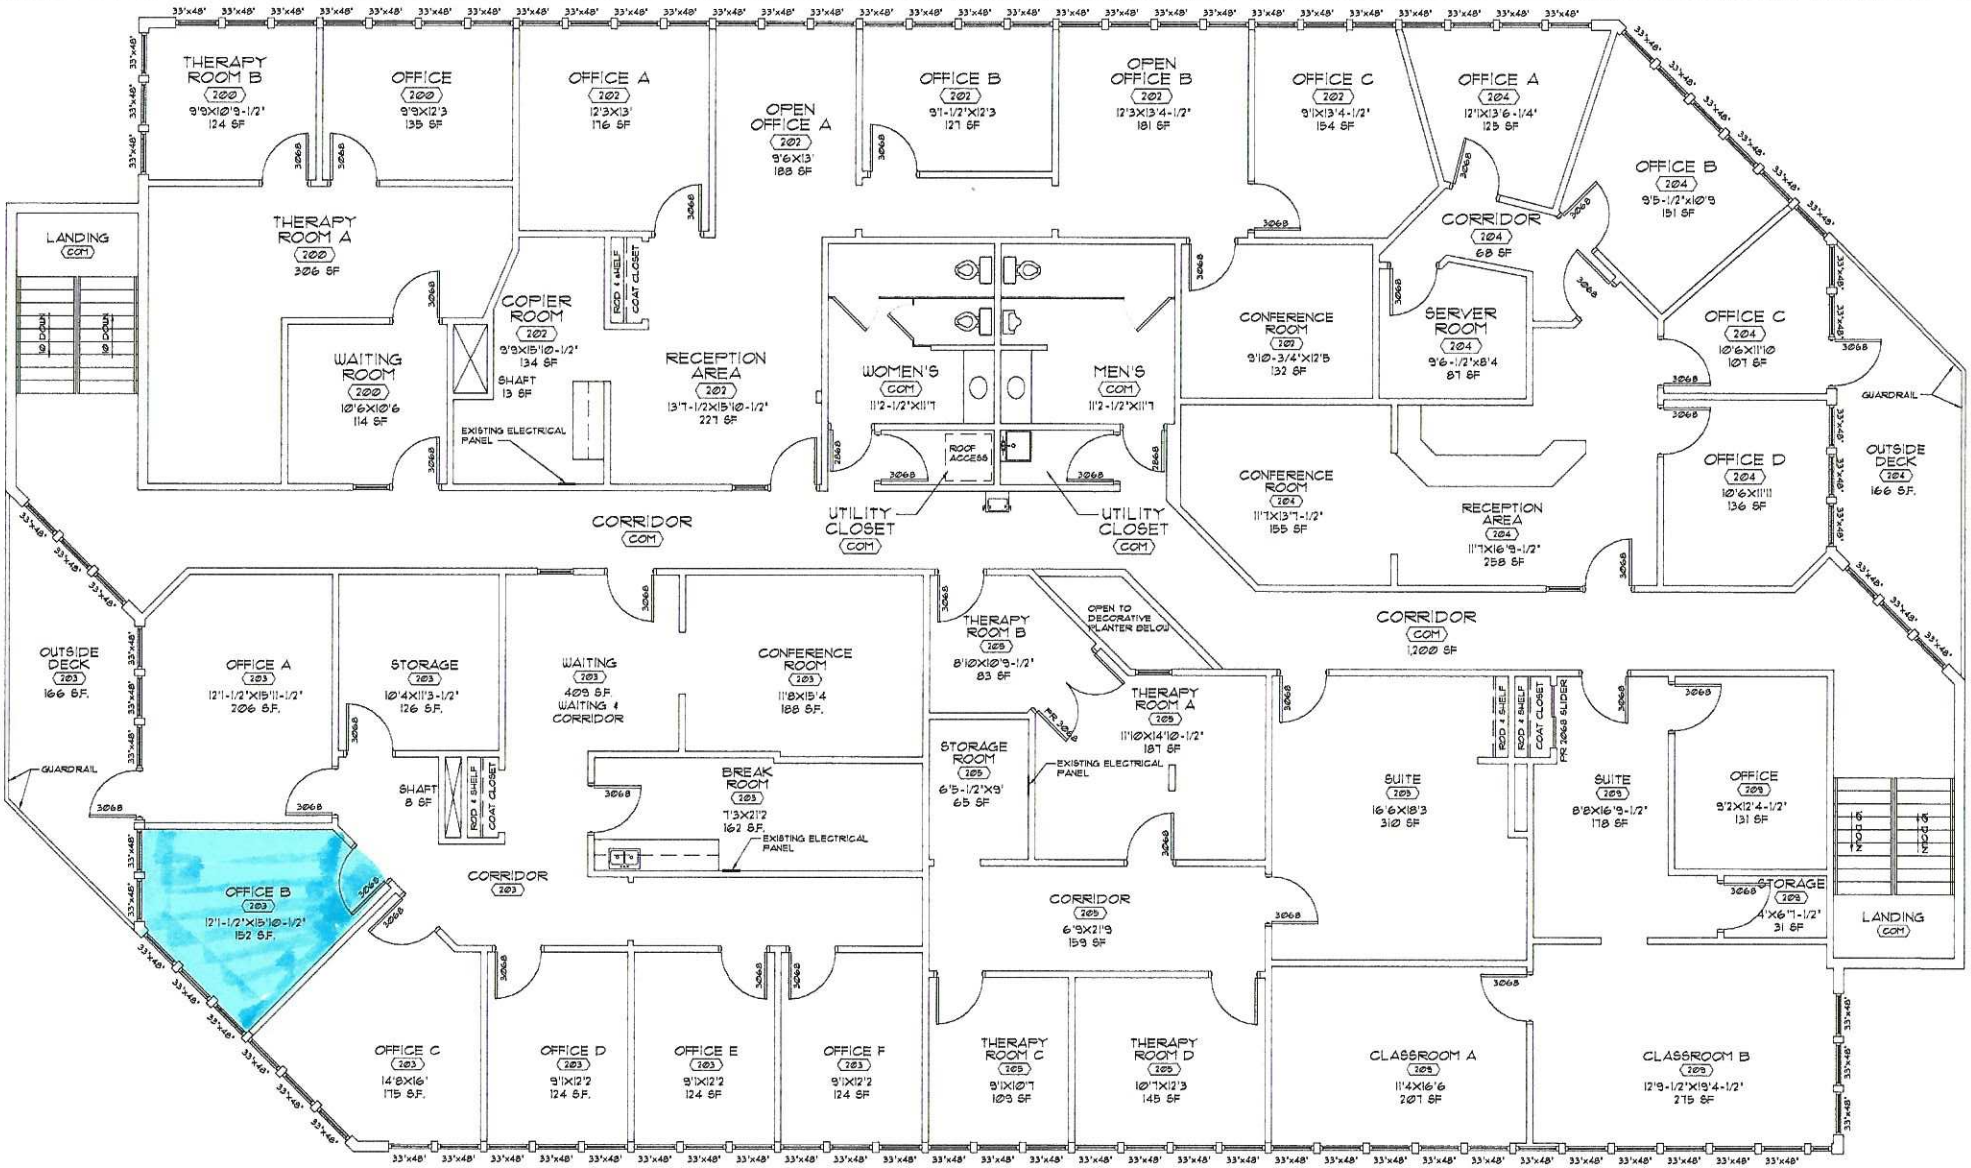
THERAPY ROOM B 200 9'9X10'9-1/2" 124 SF
OFFICE 200 9'9X12'3 135 SF
OFFICE A 202 12'3X13' 116 SF
OPEN OFFICE A 202 9'6X13 188 SF
OFFICE B 202 9'1-1/2"X12'3 127 SF
OPEN OFFICE B 202 12'3X13'4-1/2" 181 SF
OFFICE C 202 9'1X13'4-1/2" 154 SF
OFFICE A 204 12'1X13'6-1/4" 125 SF
OFFICE B 204 9'5-1/2"X10'5 191 SF
LANDING COM
THERAPY ROOM A 200 306 SF
COPIER ROOM 202 9'9X15'10-1/2" 134 SF
SHAFT 13 SF
ROD + SHELF
COAT CLOSET
RECEPTION AREA 201 13'7-1/2X15'10-1/2" 227 SF
WAITING ROOM 200 10'6X10'6 114 SF
EXISTING ELECTRICAL PANEL
WOMEN'S COM 11'2-1/2"X11'7
MEN'S COM 11'2-1/2"X11'7
ROOF ACCESS
CONFERENCE ROOM 201 9'10-3/4"X12'5 132 SF
SERVER ROOM 204 9'6-1/2"X8'4 87 SF
CORRIDOR 204 68 SF
OFFICE C 204 10'6X11'10 107 SF
GUARDRAIL
OFFICE D 204 10'6X11'11 136 SF
OUTSIDE DECK 204 166 SF.
CONFERENCE ROOM 104 11'7X13'7-1/2" 155 SF
RECEPTION AREA 104 11'7X16'9-1/2" 258 SF
CORRIDOR COM
UTILITY CLOSET COM
UTILITY CLOSET COM
CORRIDOR COM 1,200 SF
OUTSIDE DECK 203 166 SF.
OFFICE A 203 12'1-1/2'X15'11-1/2" 206 SF.
STORAGE 203 10'4X11'3-1/2" 126 SF.
WAITING 203 409 SF. WAITING + CORRIDOR
CONFERENCE ROOM 103 11'8X15'4 188 SF.
THERAPY ROOM B 105 8'10X10'9-1/2" 83 SF
OPEN TO DECORATIVE PLANTER BELOW
THERAPY ROOM A 105 11'10X14'10-1/2" 187 SF
STORAGE ROOM 105 6'5-1/2"X9' 65 SF
EXISTING ELECTRICAL PANEL
SHAFT 8 SF
ROD + SHELF
COAT CLOSET
BREAK ROOM 103 7'3X21'2 162 SF.
EXISTING ELECTRICAL PANEL
SUITE 109 16'6X18'3 310 SF
ROD + SHELF
ROD + SHELF
COAT CLOSET
PR 2068 SLIDER
SUITE 109 8'8X16'9-1/2" 178 SF
OFFICE 109 9'2X12'4-1/2" 131 SF
NOOK
NOOK
STORAGE 108 4'X6'1-1/2" 31 SF
LANDING COM
CORRIDOR 103
CORRIDOR 105 6'9X21'9 159 SF
OFFICE B 103 12'1-1/2'X15'10-1/2" 152 SF.
OFFICE C 103 14'8X16' 175 SF.
OFFICE D 103 9'1X12'2 124 SF.
OFFICE E 103 9'1X12'2 124 SF
OFFICE F 103 9'1X12'2 124 SF
THERAPY ROOM C 105 8'1X10'7 109 SF
THERAPY ROOM D 105 10'7X12'3 145 SF
CLASSROOM A 105 11'4X16'6 207 SF
CLASSROOM B 109 12'9-1/2'X19'4-1/2" 275 SF